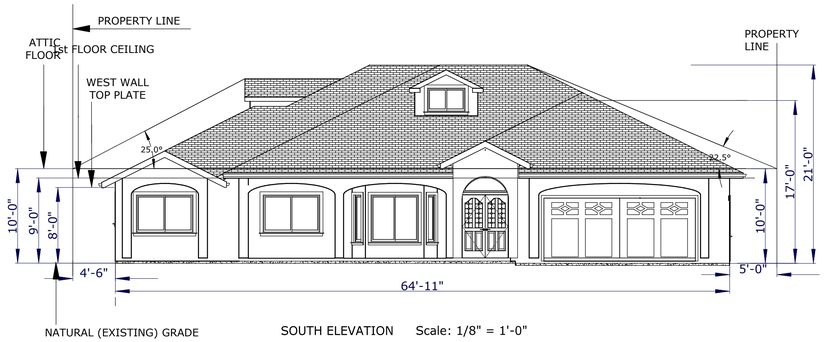

SOUTH ELEVATION Scale: 1/8" = 1'-0"

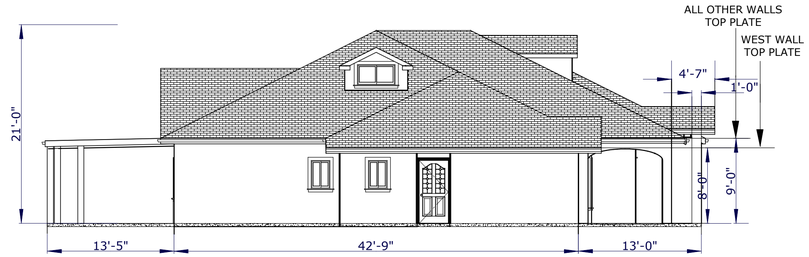

WEST ELEVATION Scale: 1/8" = 1'-0"

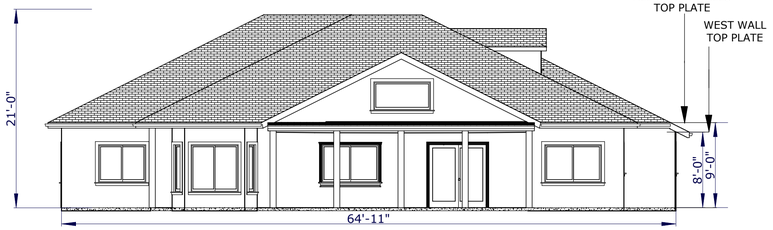

NORTH ELEVATION Scale: 1/8" = 1'-0"

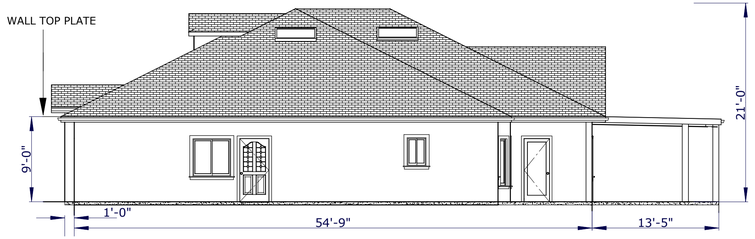

EAST ELEVATION Scale: 1/8" = 1'-0"

EXTERIOR COLORS

WINDOW SASH:	WINDOW TRIM:	STUCCO PAINT:
Hue 30 Sat 11 Bright 72 Red 183 Green 173 Blue 163	Hue 35 Sat 52 Bright 62 Red 159 Green 125 Blue 77	Hue 39 Sat 40 Bright 87 Red 222 Green 191 Blue 134

ALL EXTERIOR WALLS STUCCO FINISH

ROOFING MATERIALS

Use Class A fiberglass reinforced asphalt shingles

PROJECT:	BEFFA ADDITION/REMODELING
LOCATION:	20917 GREENLEAF DRIVE
TITLE:	ELEVATIONS
DATE:	JUN/30/2011
DRAWN BY:	MIHAI BEFFA
SHEET: 3 of 13	SCALE: 1/8" = 1'-0"